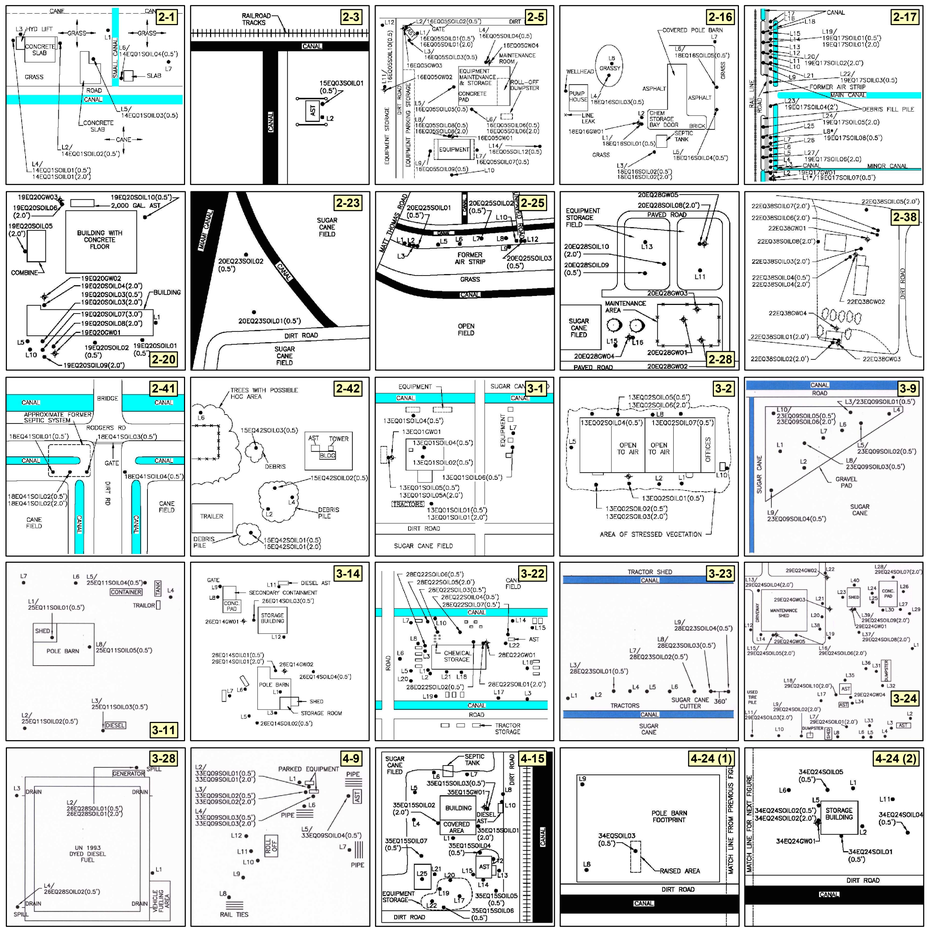

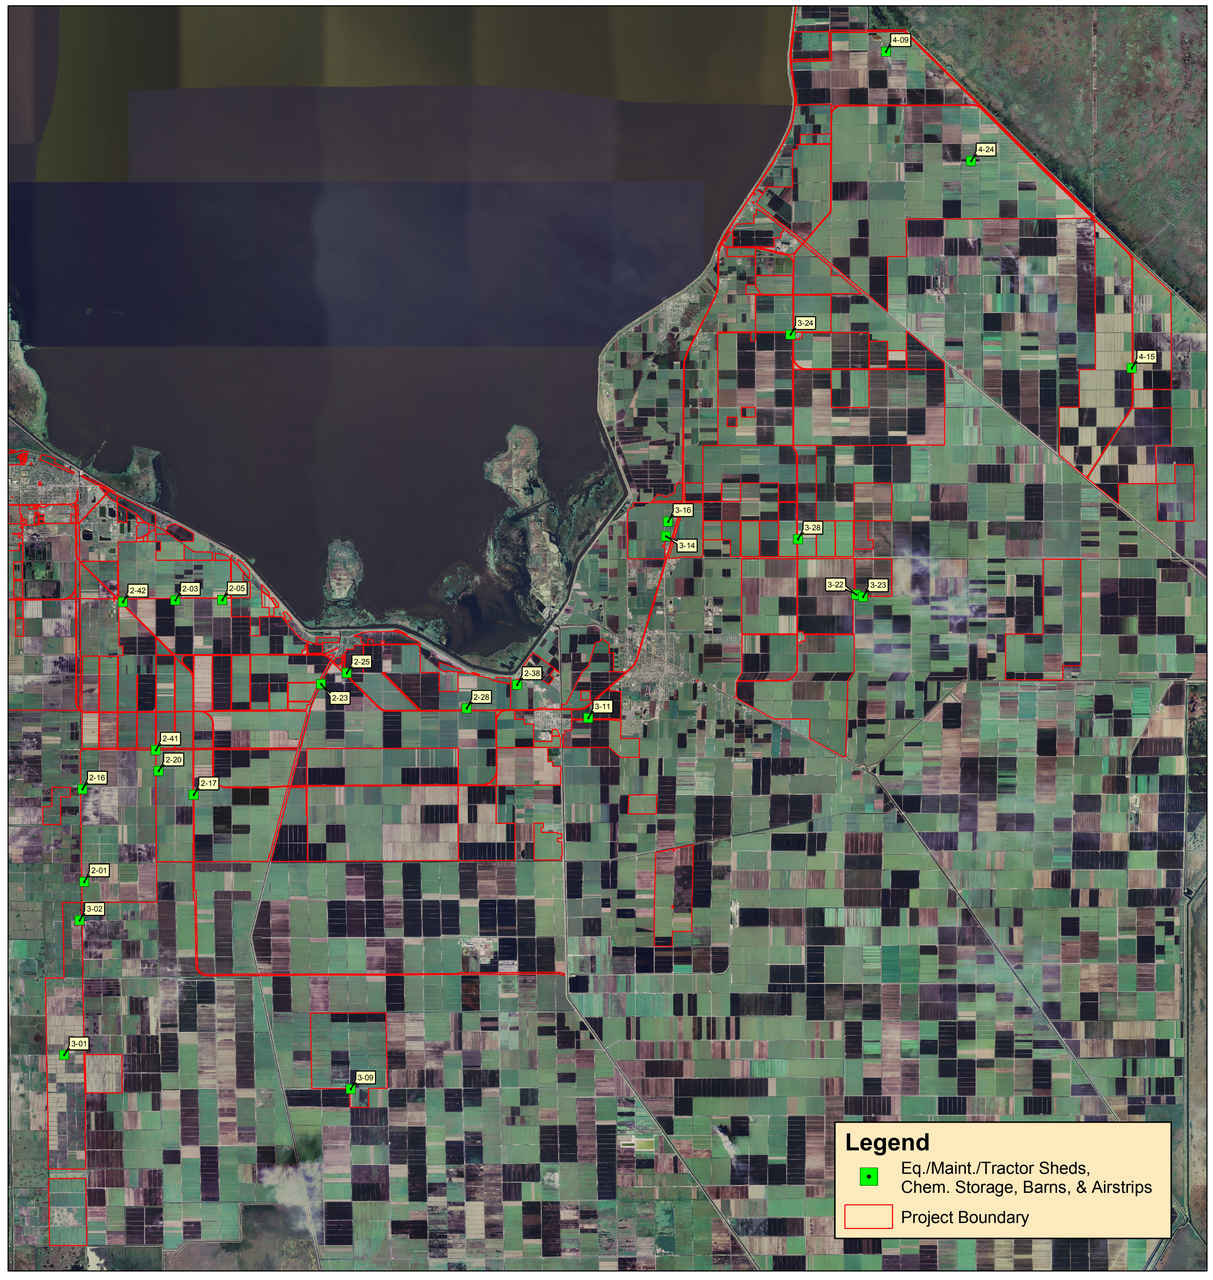

REFERENCE: THE 2004 AERIAL WAS OBTAINED FROM LABINS

PROJECT NO.
683-8G001

DRAWN BY
JH/SL/AN/CR/DB/ DG/DN/DW/MG

DATE CREATED
11-17-2008
REFERENCE
SCALE 1: 120,000

psi Information To Build On
Engineering • Consulting • Testing
5801 Benjamin Center Drive Suite 112
Tampa, Florida 33634
(813)886-1075
(813)249-0301 fax

N

FIGURE 6-2 - AREAS 2,3, & 4 - EQUIPMENT STORAGE & MISCELLANEOUS REC's

PHASE II ENVIRONMENTAL SITE ASSESSMENT
UNITED STATES SUGAR CORPORATION

GLADES, HENDRY, AND PALM BEACH COUNTIES, FLORIDA