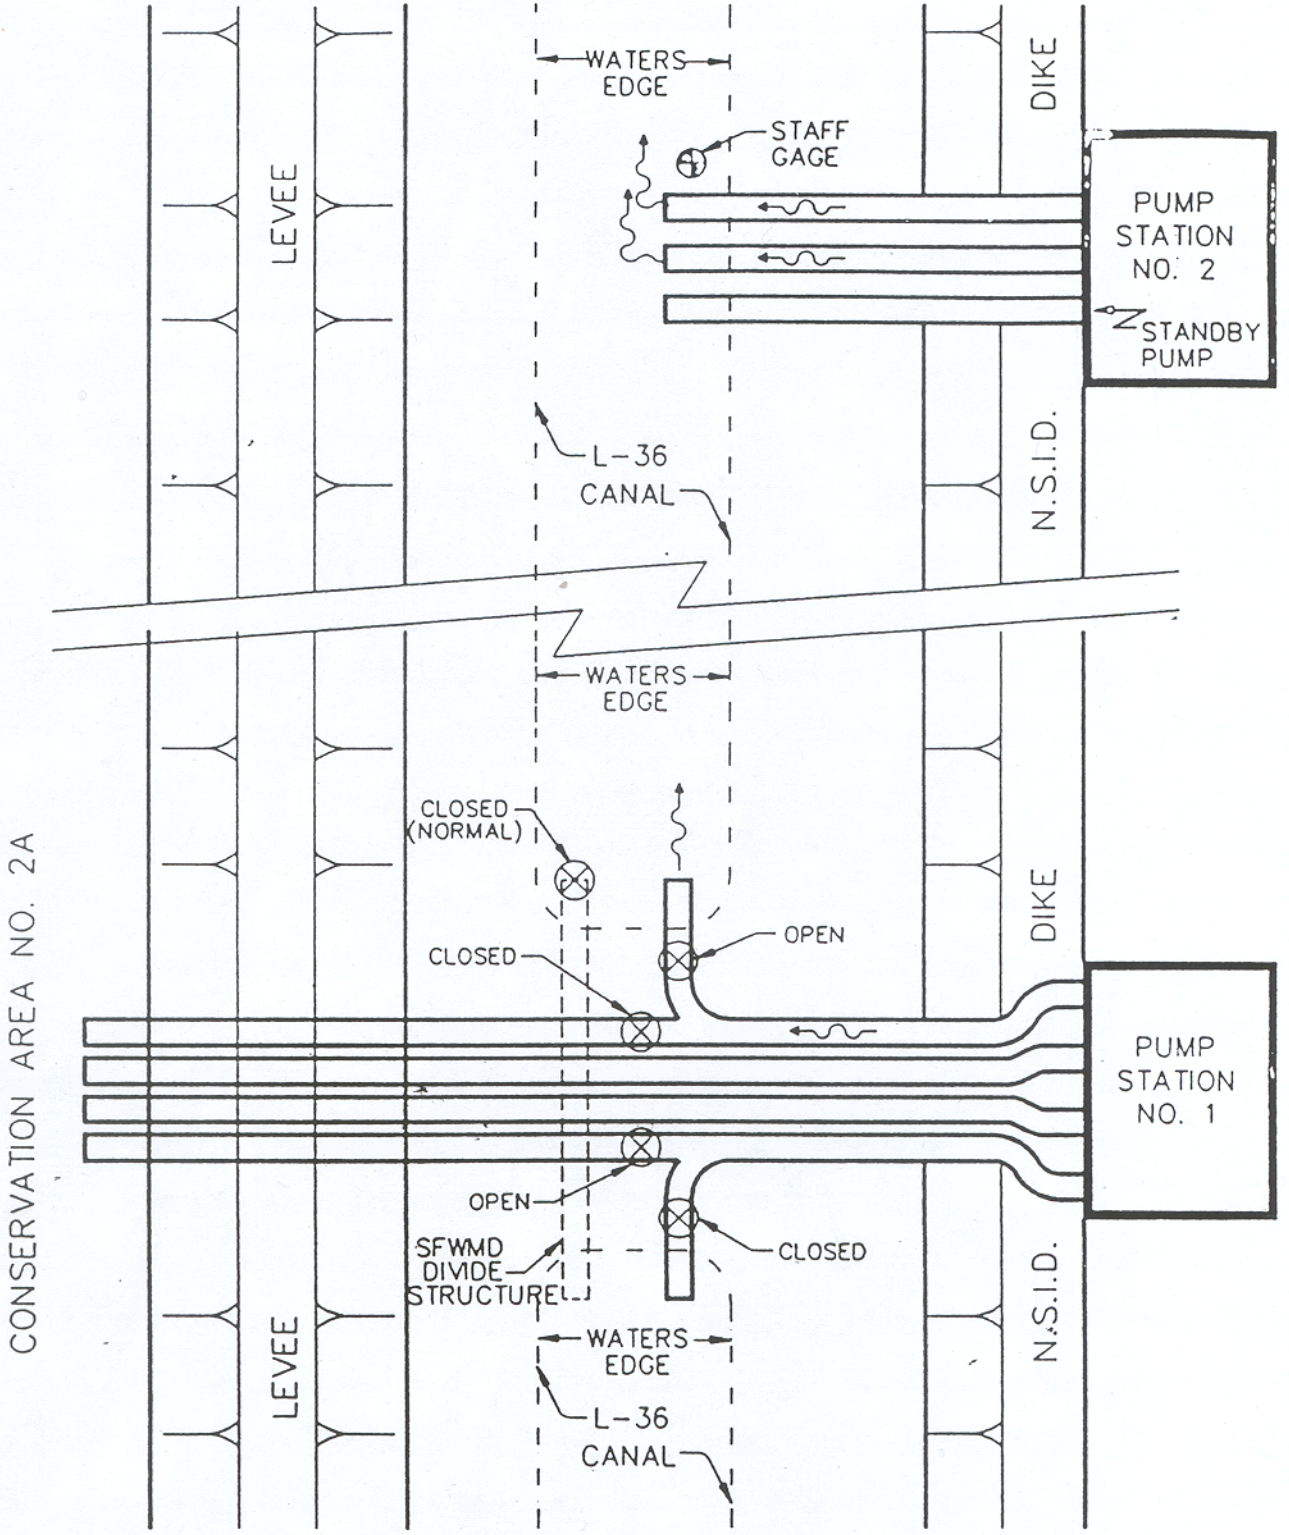

LOW STAGE PUMPING: L-36 STAGE LESS THAN 11.4'

SCALE: 1" = 30'